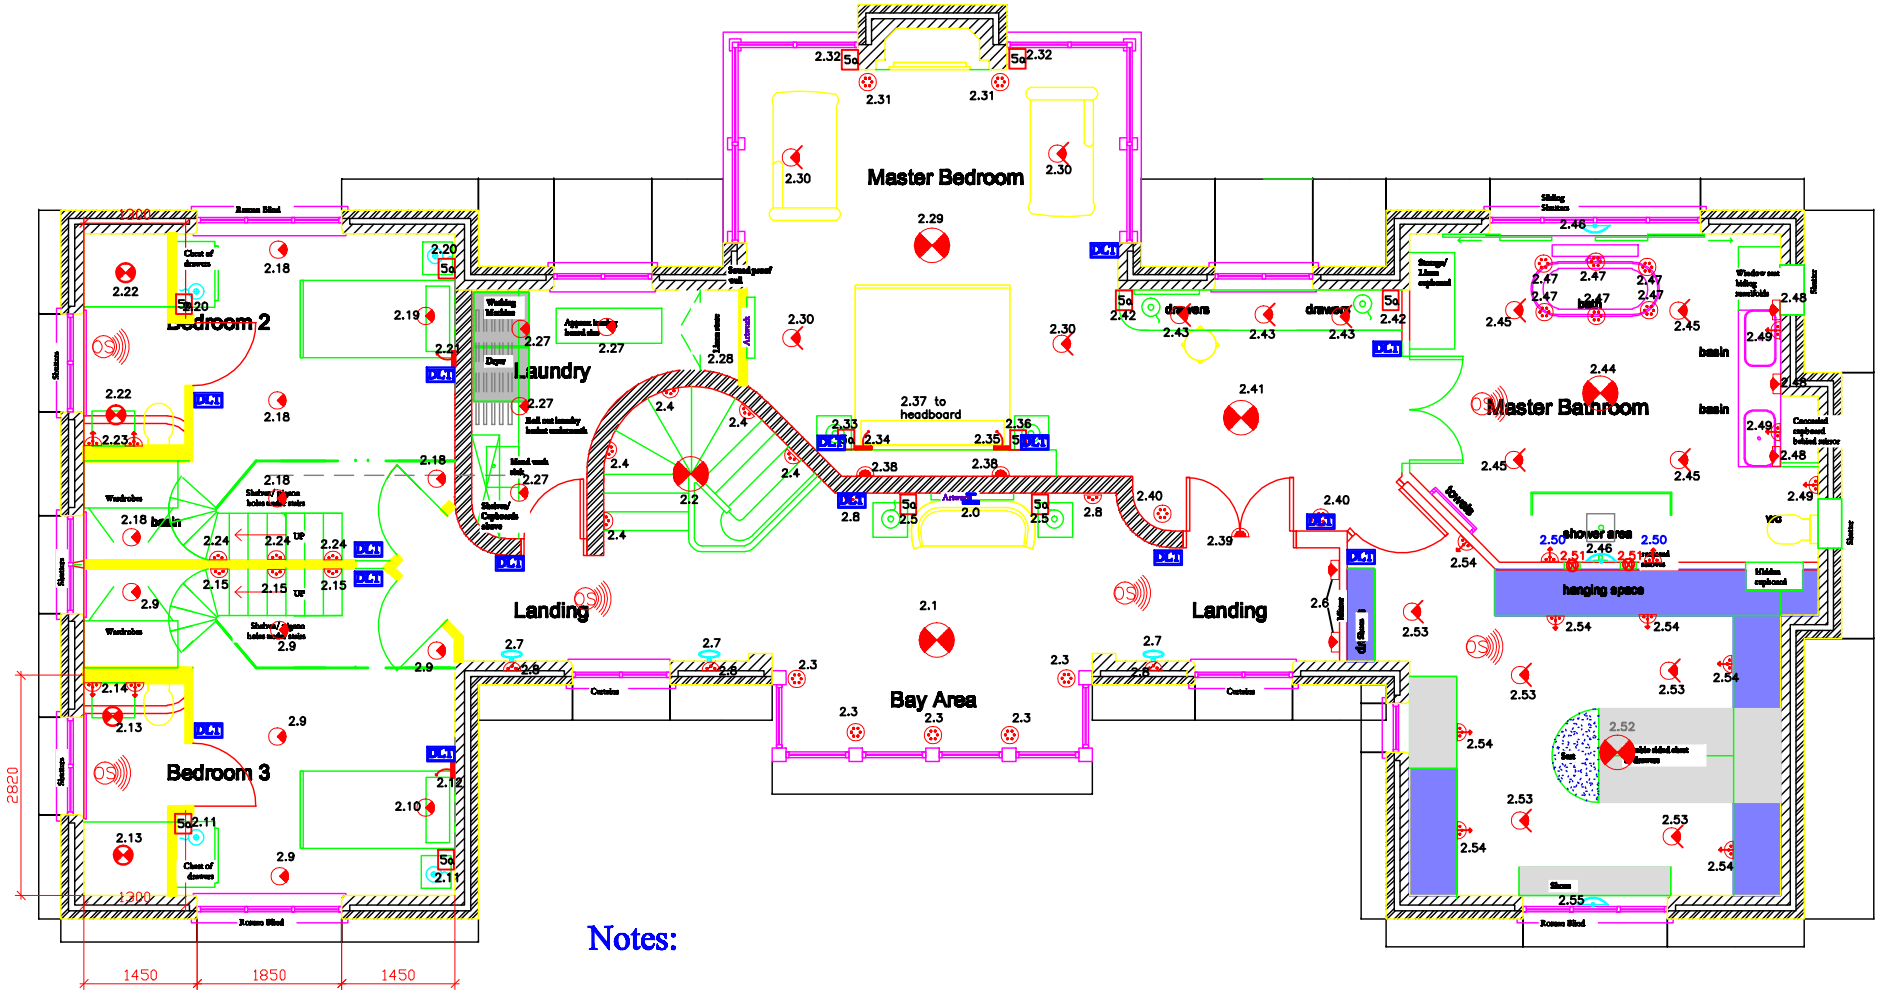

First Floor Plan

Notes:

Bedroom 2 (2.16 & 2.17) & 3 (2.25 & 2.26) to have 5amp sockets for table lights, with Track spots to ceiling on Mezz.
Switched By 1 Neo Switch in each room
LED Flush Floor lights to edge of Mezz ?.
LED Flush Lights to Stairs.?
LED to Shower Alcoves
Linen Store/Cupboards to have internal Fitting on sensor.
Bathrooms/En suite's: are cabinet's being used with Integral Lights?
Cinema to have Suspended Spots?- See Cat.

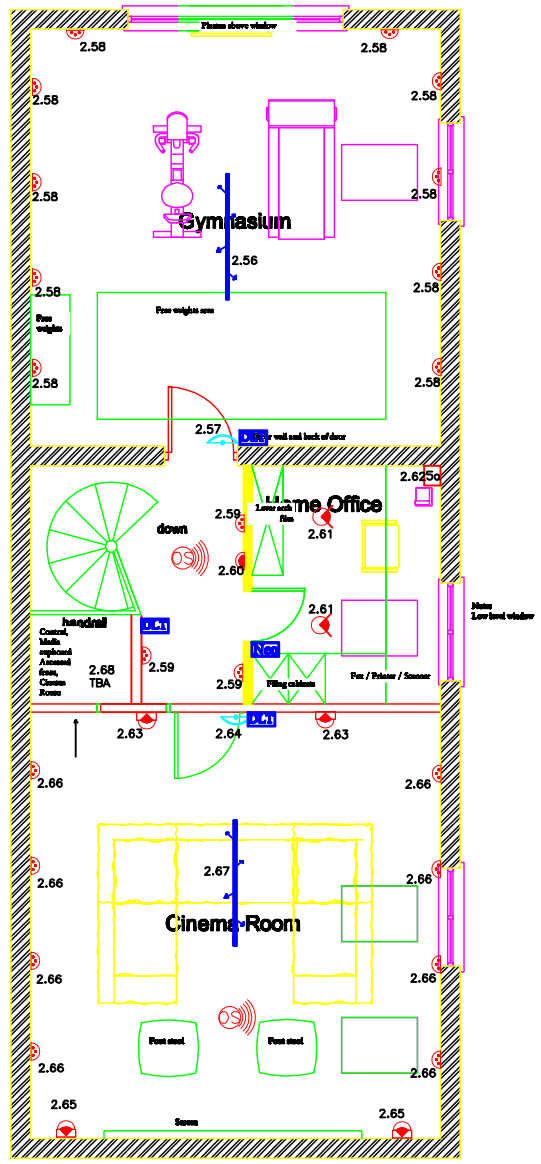

The Ultimate Lighting Company Ltd

Lighting Design

Post Office Buildings
Cearwell Road
Ellesmere Port
Cheshire
CH65 4AA

Tel: 0151 356 8038
Fax: 0151 356 8039

Drawing Notes:	Revision:	Revision:	Revision:	Client:	Job Reference:	Area:		Scale:	Initials:
									AP-U
								Date:	Dwg No 9
				Tel No:	Fax No:	Modifications	Date		